TBM NO.	DESCRIPTION	ELEV.
1	SMH @ Center of Cul-De-Sac	116.65 ASSUMED
—	—	—

CONSTRUCTION PHASING:
Phase 1: Construct Public Road and Water/Sewer along Road
Phase 2: Construct Private Drive and Water/Sewer along Drive

ELEVATIONS:
Elevations shown around residential units are approxiamate & subject to field adjustments to accomodate final unit layout and drainage which constitute a minor revision

LEGEND:

△	ANGLE POINT	▨	BUILDING
-○-	UTILITY POLE	>-----<	CULVERT
	HYDRANT		ASPHALT ROAD
Ⓢ	MANHOLE		GRAVEL ROAD
	TREE	—W—	EXIST. WATER
⊗	GATE VALVE	—S—	EXIST. SEWER
▼	TBM	—T—	UNDERGROUND TEL.
	CATCH BASIN	—UE—	UNDERGROUND ELEC.
	TEST PIT	—SD—	STORM DRAIN
	TEST BORING	—x—x—	FENCE
——	EXIST. CONTOUR	━━	PROPOSED CONTOUR

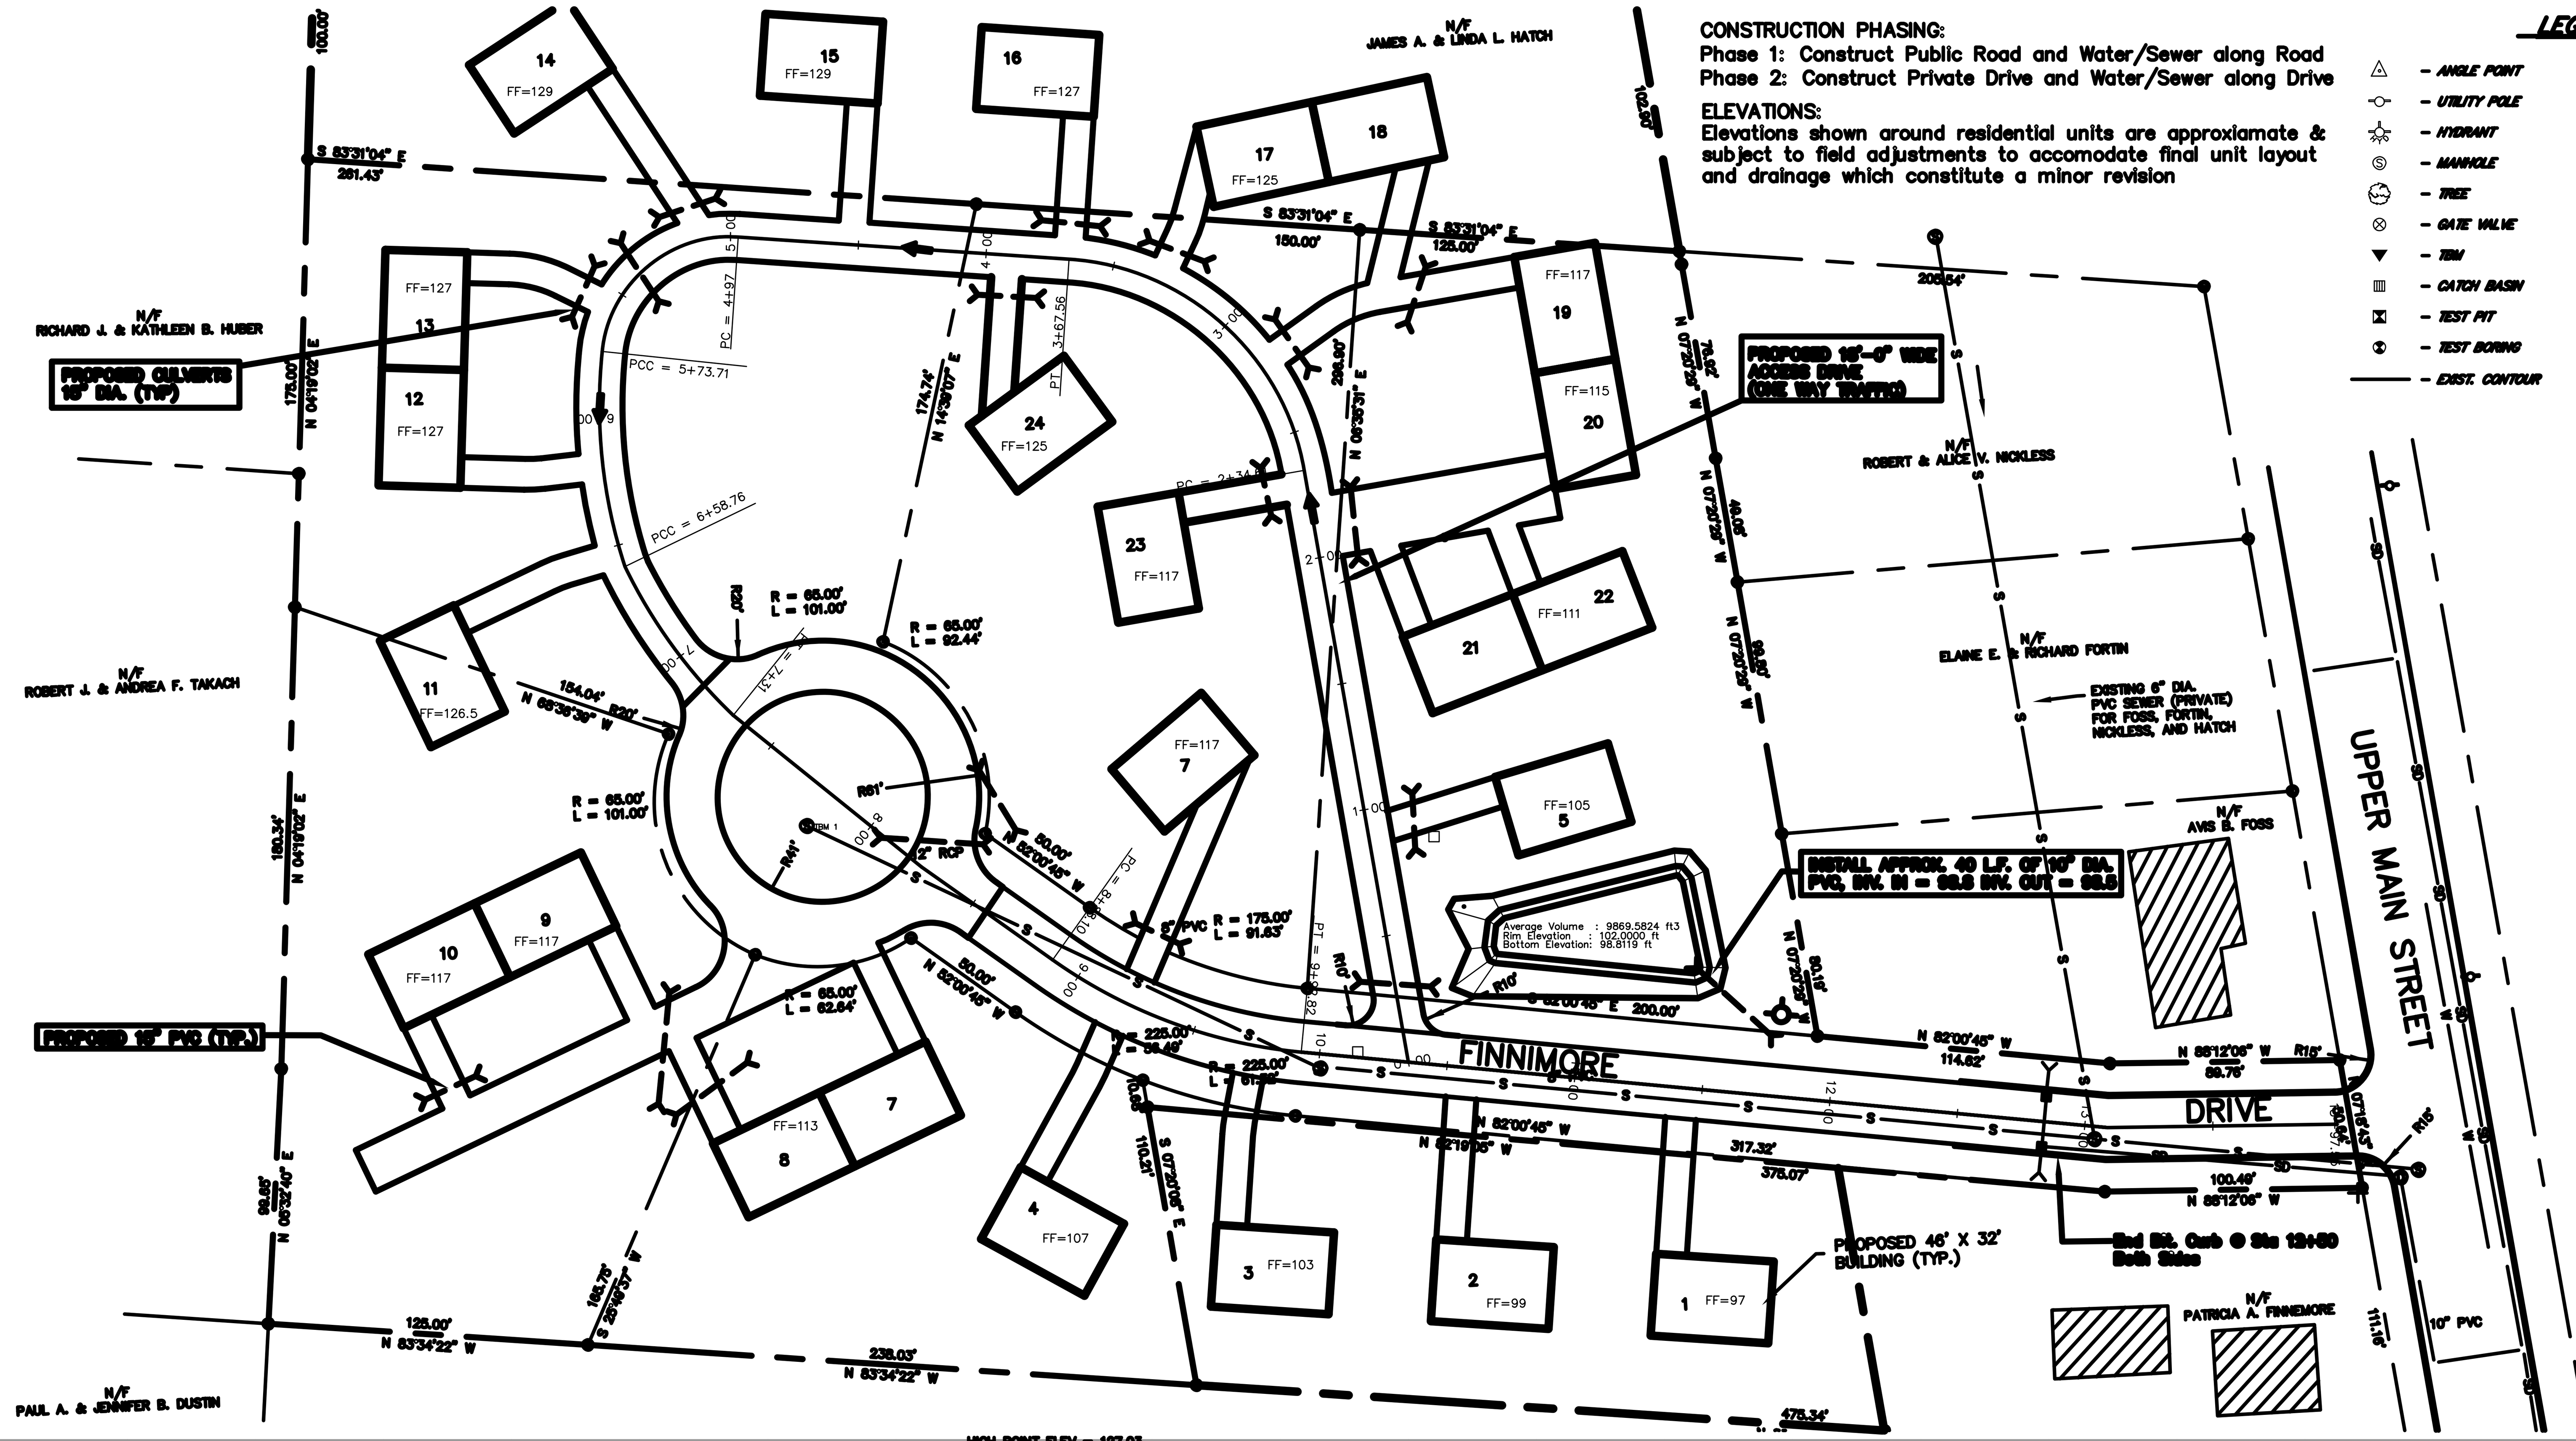

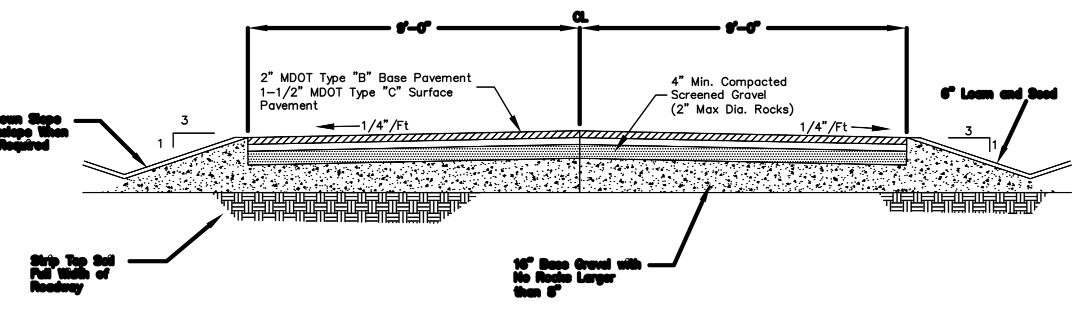

Typical Private Road Cross Section

Not To Scale

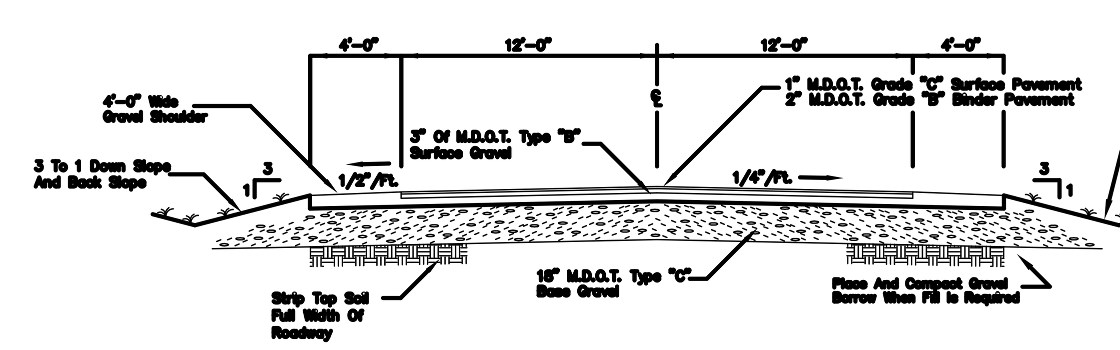

Typical Paved Road Cross Section
With Gravel Shoulders

Not To Scale

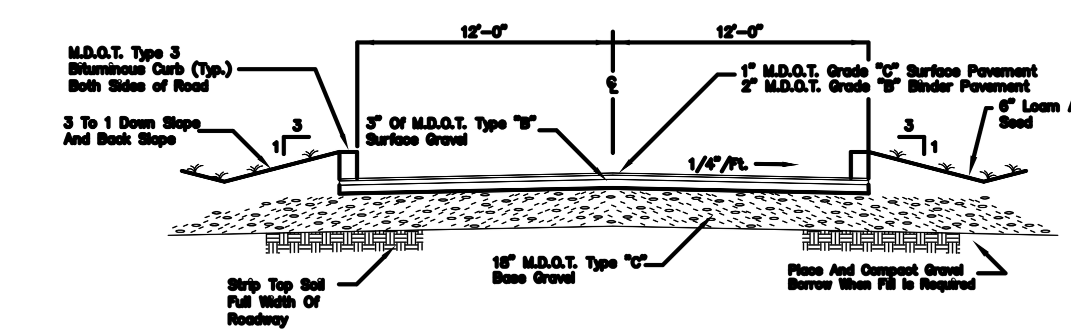

Typical Paved Road Cross Section
With Bituminous Curbing

Not To Scale

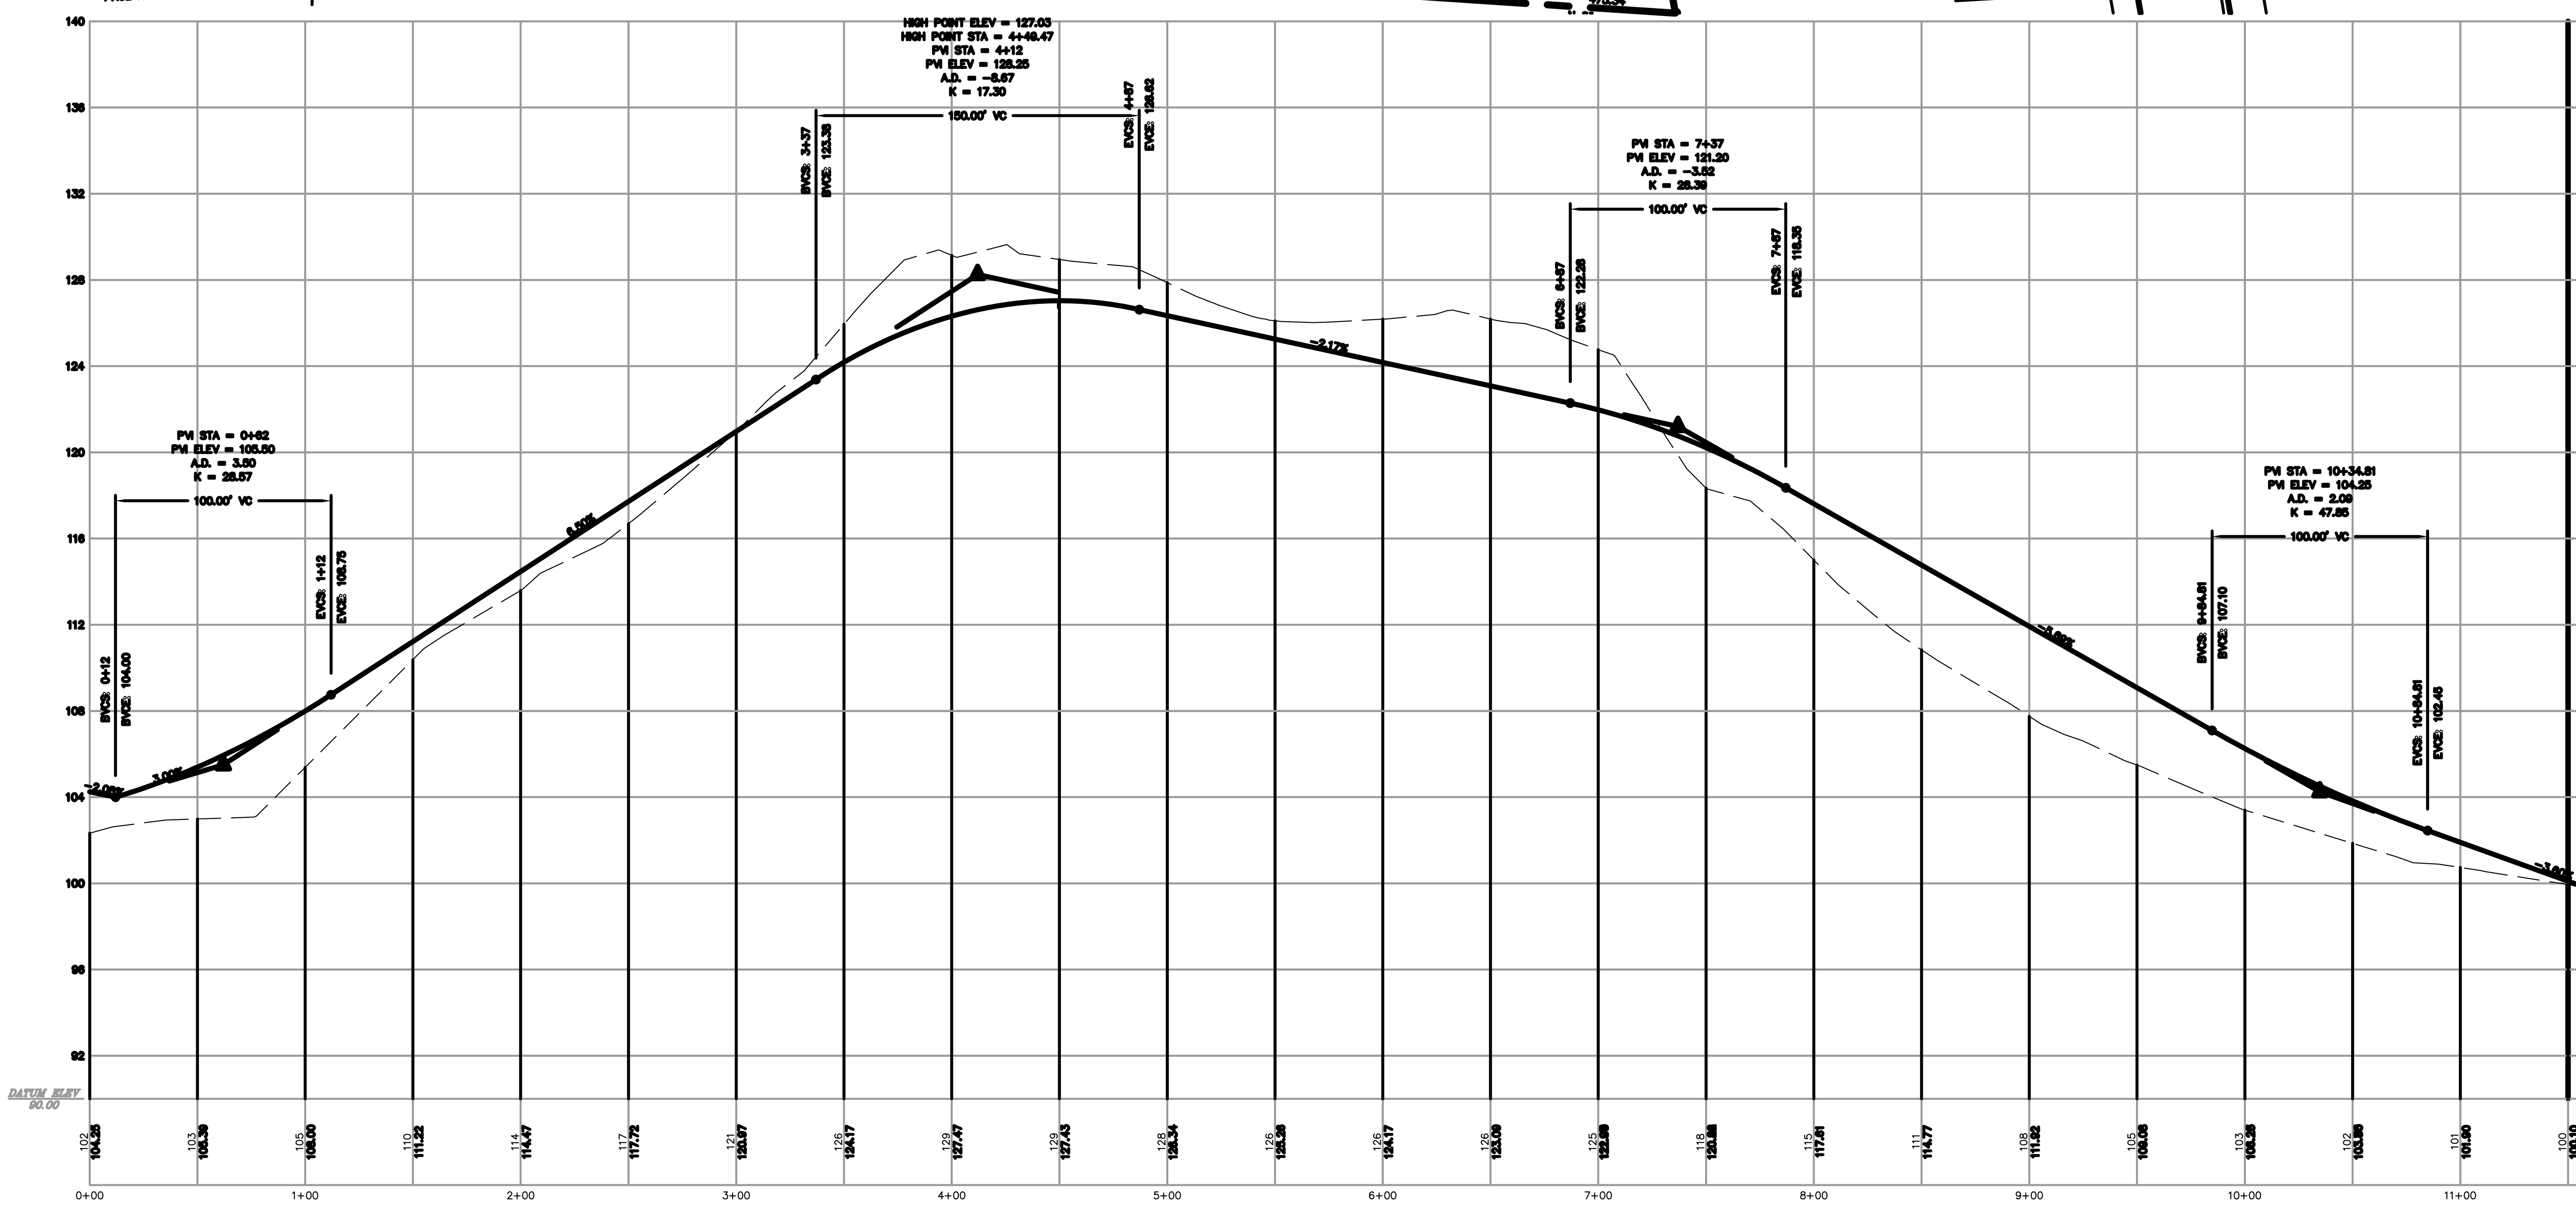

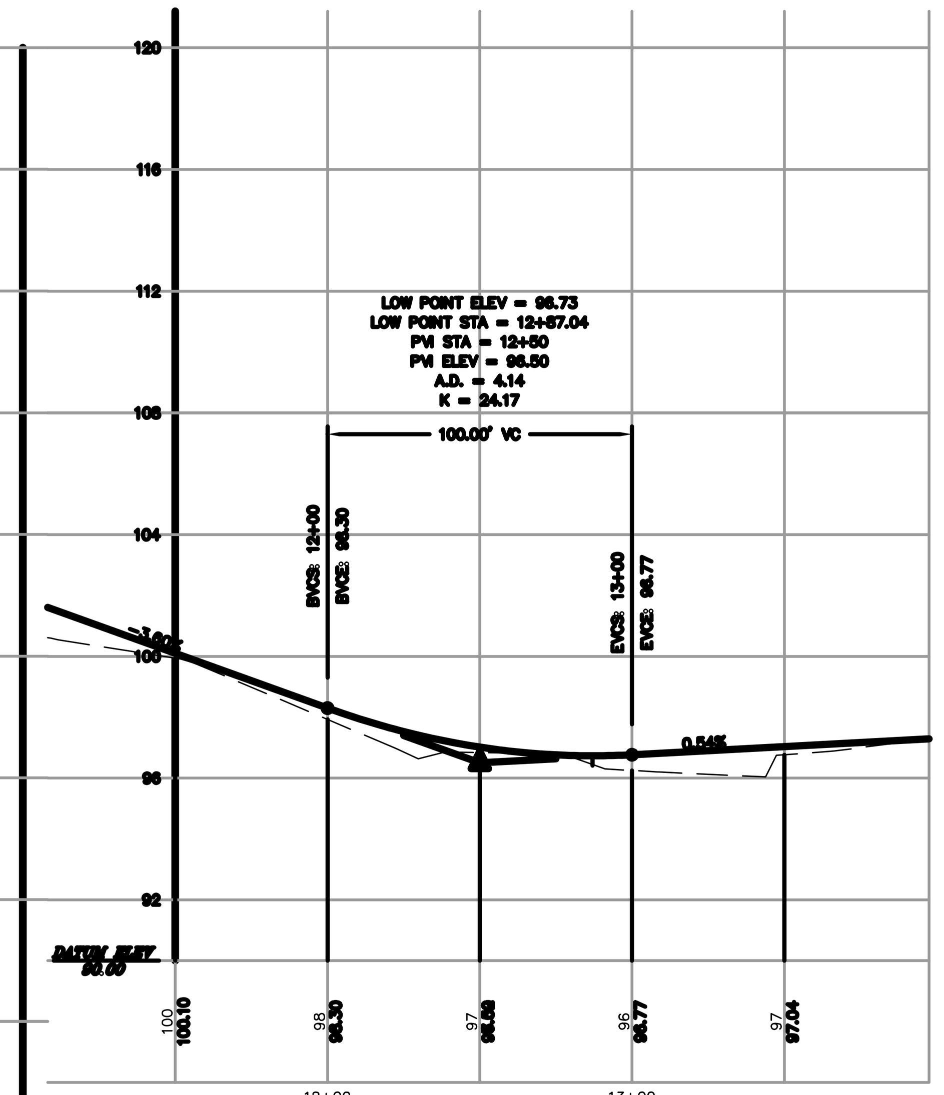

1			
No.	Revisions	Date	App'd.

CONTRACT NO. 1

VIOLETTE ESTATES

WATERVILLE MAINE

ROAD PLAN & PROFILE

Sta. 0+00 To Sta. 7+00

© A.E.Hodsdon CONSULTING ENGINEERS
10 Common St. Waterville, Me. 04901 (207) 873-5164

Drawn By: BB	Scale: 1"=50'-0" Horz. 1"=5'-0" Vert.
Checked By:	Date:
Approved By:	Date:
File No. 20-93VIOLETTEREV.DWG	Project No. 20-93

Sheet No. 2 Of 3

N:\CAD\Land Projects\1993\20-93\dwg\20-93violetterev.dwg, 8/8/2011 3:14:38 PM, 1:1.85132